
MAINTENANCE WORK FOR
LEVEE CROWN REHABILITATION
BRADFORD RECLAMATION DISTRICT 2059

CONTRACT AND PROJECT NO. 2026 - 01

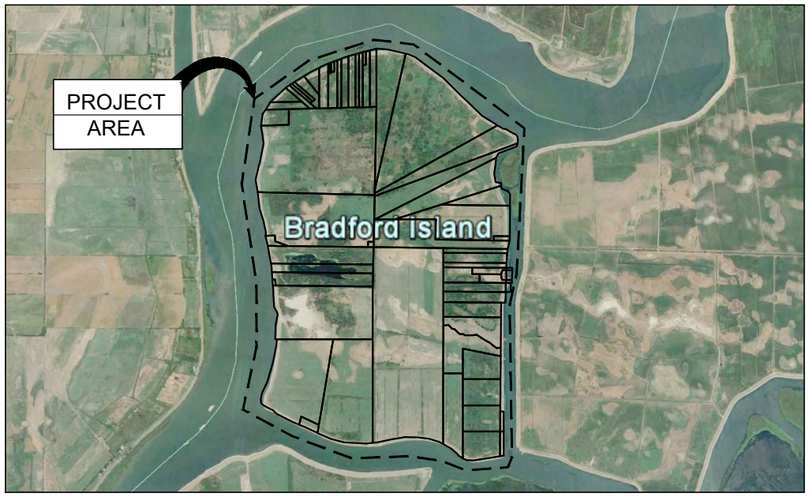

Site Map

FOR SCHEMATIC USE ONLY



Vicinity Map

NO SCALE

Sheet Index

C1.0	COVER SHEET
C1.1	GENERAL NOTES
C1.2	SITE MAP
C1.3	DETAILS
C1.4	STAGING/STORAGE

No.	Issue	Drawn	Approved	Date

Bar is one inch on original size sheet

0 1"

Reuse of Documents

This document and the ideas and designs incorporated herein, as an instrument of professional service, is the property of Bradford Reclamation District No. 2059 and shall not be reused in whole or in part for any other project without Bradford Reclamation District No. 2059 written authorization. © 2026

REGISTERED PROFESSIONAL ENGINEER
BLAKE W. JOHNSON
C 63158
DATE 30/28
STATE OF CALIFORNIA
CIVIL

BRADFORD RECLAMATION DISTRICT NO. 2059
District Administrator: Angelia Tant
Cell: 925-209-5480
Email: bradford2059@gmail.com
District Mailing Address:
PO Box 1059 Oakly, Ca 94561

Drawn	PEM	Designer	BWJ
Drafting Check	PEM	Design Check	BWJ
Project Manager	BWJ	Date	10/04/2026
This document shall not be used for construction unless signed and sealed for construction.		Scale	AS SHOWN

Client BRADFORD ISLAND RECLAMATION DISTRICT 2059
Project LEVEE CROWN REHABILITATION
Title COVER SHEET
Project No. 2026-01
Original Size ANSI B
Sheet No. C1.0
Sheet 1 of 5

Plot Date: 4 October 2026 - 2:00 PM Plotted By: Paula McKenna Filename: C:\Users\PMcKenna\Documents\Personal\Blake Johnson\11140064\2026-CAD Levee Crown Rehabilitaion\Sheets\C1.0 Cover Sheet.dwg

General Notes

1. ANY DEVIATION FROM APPROVED PLANS DURING CONSTRUCTION WILL REQUIRE PROPER NOTICE TO THE ENGINEER AND APPROVAL. AT LEAST ONE SET OF PLANS SHALL BE ON THE SITE AT ALL TIMES FOR INSPECTION.

2. CONTRACTOR SHALL COMPLY WITH ALL STATE, COUNTY AND LOCAL LAWS AND ORDINANCES, AND REGULATIONS OF THE DEPARTMENT OF INDUSTRIAL RELATIONS, O.S.H.A. AND INDUSTRIAL ACCIDENT COMMISSION RELATING TO THE SAFETY AND CHARACTER OF WORK, EQUIPMENT, AND LABOR PERSONNEL.

3. THE CONTRACTOR'S ATTENTION IS DIRECTED TO THE REQUIREMENTS OF THE DIVISION OF INDUSTRIAL SAFETY PERTAINING TO "CONFINED SPACES." ANY MANHOLE, CULVERT, DROP INLET OR TRENCH (WHICH MAY CONTAIN AIR), THAT IS NOT READILY VENTILATED MAY BE CONSIDERED A "CONFINED SPACE."

4. CONTRACTOR SHALL CONSPICUOUSLY POST ON THE JOB SITE EMERGENCY TELEPHONE NUMBERS FOR ENGINEER CONSTRUCTION DIVISION, AMBULANCE, POLICE, AND FIRE DEPARTMENT. CONTRACTOR SHALL PROVIDE THE CITY ENGINEER WITH THE TELEPHONE NUMBERS OF ONE SUPERINTENDENT AND TWO APPOINTED ALTERNATES FOR AFTER HOUR EMERGENCIES.

5. ALL WORK SHALL BE ACCOMPLISHED TO THE SATISFACTION OF THE BRADFORD RECLAMATION DISTRICT ENGINEER OR HIS AUTHORIZED REPRESENTATIVE.

6. ALL REFERENCE TO THE STANDARD SPECIFICATIONS SHALL MEAN THE STATE OF CALIFORNIA DEPARTMENT OF TRANSPORTATION STANDARD SPECIFICATIONS, LATEST EDITION.

7. THE CONTRACTOR SHALL HAVE A RESPONSIBLE PARTY, WHO SHALL HAVE FULL AUTHORITY TO REPRESENT AND ACT FOR THE CONTRACTOR ON SITE AT ALL TIMES DURING WORKING HOURS.

8. THE CONTRACTOR SHALL NOTIFY THE BRADFORD RECLAMATION DISTRICT 7 DAYS IN ADVANCE OF COMMENCING WORK TO SCHEDULE A PRE-CONSTRUCTION CONFERENCE AND INSPECTION WITH THE ENGINEER AND THE BRADFORD RECLAMATION DISTRICT. NO WORK SHALL BEGIN UNTIL AFTER THE PRE-CONSTRUCTION CONFERENCE AND INSPECTION HAVE BEEN COMPLETED. THE CONTRACTOR AND DISTRICT ENGINEER SHALL MEET WITH LANDOWNER TO IDENTIFY ITEMS OF SIGNIFICANCE TO BE PROTECTED.

9. CONTRACTOR AGREES THAT IN ACCORDANCE WITH GENERALLY ACCEPTED CONSTRUCTION PRACTICES, CONTRACTOR SHALL BE REQUIRED TO ASSUME SOLE AND COMPLETE RESPONSIBILITY FOR JOB SITE CONDITIONS DURING THE COURSE OF CONSTRUCTION OF THE PROJECT, INCLUDING SAFETY OF ALL PERSONS AND PROPERTY: THAT THIS REQUIREMENT SHALL BE MADE TO APPLY CONTINUOUSLY AND NOT BE LIMITED TO NORMAL WORKING HOURS, AND CONTRACTOR FURTHER AGREES TO DEFEND, INDEMNIFY AND HOLD DESIGN PROFESSIONAL HARMLESS FROM ANY AND ALL LIABILITY REAL OR ALLEGED IN CONNECTION WITH THE PERFORMANCE OF WORK ON THIS PROJECT, EXCEPTING LIABILITY ARISING FROM THE SOLE NEGLIGENCE OF DESIGN PROFESSIONAL.

10. RIGHTS TO ENTER AND CONSTRUCT SHALL BE OBTAINED PRIOR TO CONSTRUCTING ANY OFF-SITE WORK SHOWN IN THESE PLANS. COPIES OF SUCH DOCUMENTS SHALL BE KEPT ON-SITE AT ALL TIMES DURING THE PERFORMANCE OF OFF-SITE WORK.

11. THE FERRY OPERATES FROM 9AM TO 5PM MONDAY THROUGH FRIDAY. CONSTRUCTION HOURS SHALL BE LIMITED FROM MONDAY THROUGH FRIDAY, 9:15 A.M. TO 4:45 P.M., UNLESS OTHERWISE SPECIFIED BY SEPARATE AGREEMENT. ALL HEAVY EQUIPMENT AND ANY INTERNAL COMBUSTION ENGINES SHALL BE FITTED WITH ADEQUATE MUFFLERS.

12. THE CONTRACTOR SHALL PROVIDE, PLACE AND MAINTAIN ALL LIGHTS, SIGNS, DELINEATORS, BARRICADES, TEMPORARY TRAFFIC STRIPING, FLAGMEN, DETOURS OR OTHER DEVICES NECESSARY TO PROVIDE FOR THE SAFE AND CONVENIENT PASSAGE OF PUBLIC VEHICLE AND PEDESTRIAN TRAFFIC THROUGH THE CONSTRUCTION SITE IF LEVEE ROADWAY IS BLOCKED.

13. THE CONTRACTOR SHALL BE RESPONSIBLE FOR DUST CONTROL DURING CONSTRUCTION. AT LEAST ONE WATER TRUCK SHALL BE ON SITE AT ALL TIMES. ADDITIONAL EQUIPMENT MAY BE REQUIRED AS DETERMINED BY THE BRADFORD RECLAMATION DISTRICT.

14. IF UNUSUAL AMOUNTS OF STONE, BONE, OR ARTIFACTS ARE UNCOVERED DURING CONSTRUCTION, ALL WORK SHALL BE STOPPED WITHIN ONE HUNDRED FEET (100') OF THE FIND, AND A QUALIFIED ARCHAEOLOGIST CONSULTED FOR AN ON-SITE EVALUATION. IF THE BONE APPEARS TO BE HUMAN, THE COUNTY CORONER MUST BE CONTACTED.

15. UPON JOB COMPLETION, IT SHALL BE THE RESPONSIBILITY OF THE CONTRACTOR TO PROVIDE GHD INC, INFORMATION TO BLAKE JOHNSON (ENGINEER), REGARDING ANY MATERIAL CHANGES MADE DURING CONSTRUCTION AS WELL AS ANY OTHER INFORMATION REQUIRED TO BE SHOWN ON THE RECORD DRAWINGS BY THE BRADFORD RECLAMATION DISTRICT, OTHER UTILITY COMPANIES, OR OTHER RESPONSIBLE AGENCIES.

16. BLASTING ACTIVITIES ARE NOT ALLOWED.

17. CLEARING AND GRUBBING SHALL CONSIST OF REMOVING ALL DEBRIS, TREES (INCLUDING ROOT BALLS), BLACKBERRIES (ROOTS ALSO), ETC..

18. SCARIFIED LEVEE SHALL BE COMPACTED TO 90% RELATIVE COMPACTION AT OPTIMUM MOISTURE.CLASS 2 AGGREGATE BASE 3/4" (AB) SHALL BE COMPACTED TO 95% RELATIVE COMPACTION AT OPTIMUM MOISTURE PER ASTM 1557.

19. CONTRACTOR SHALL NOT DESTROY ANY PERMANENT SURVEY POINTS WITHOUT THE CONSENT OF THE ENGINEER. ANY PERMANENT MONUMENT OR POINTS DESTROYED SHALL BE REPLACED BY A REGISTERED ENGINEER OR LICENSED SURVEYOR AT THE CONTRACTOR'S EXPENSE.

20. CONTRACTOR SHALL BE RESPONSIBLE FOR REQUIRED INSPECTIONS AND SHALL MAKE THE (7 DAYS PRIOR) NOTIFICATION TO THE BRADFORD RECLAMATION DISTRICT.

21. OMISSIONS AND ERRORS ON PLANS SHALL NOT BE VALID, AND ALL CODES AND LAWS MUST BE COMPLIED WITH BY THE OWNER, ENGINEER AND CONTRACTOR.

22. EXISTING PUBLIC FACILITIES DAMAGED DURING THE COURSE OF CONSTRUCTION SHALL BE REPAIRED BY THE CONTRACTOR, AT HIS SOLE EXPENSE, TO THE SATISFACTION OF THE BRADFORD RECLAMATION DISTRICT.

23. ENGINEER SHALL PROVIDE LIMITS OF WORK AND OFFSETS TO PERTINENT FEATURES.

No.	Issue	Drawn	Approved	Date

Bar is one inch on original size sheet

0 — 1"

Reuse of Documents
This document and the ideas and designs incorporated herein, as an instrument of professional service, is the property of Bradford Reclamation District No. 2059 and shall not be reused in whole or in part for any other project without Bradford Reclamation District No. 2059 written authorization. © 2026

REGISTERED PROFESSIONAL ENGINEER
BLAKE W. JOHNSON
C 63158
EXP 30/28
STATE OF CALIFORNIA

BRADFORD RECLAMATION DISTRICT NO. 2059

BRADFORD RECLAMATION DISTRICT NO. 2059
District Administrator: Angelia Tant
Cell: 925-209-5480
Email: bradford2059@gmail.com
District Mailing Address:
PO Box 1059 Oakly, Ca 94561

Drawn	PEM	Designer	BWJ
Drafting Check	PEM	Design Check	BWJ
Project Manager	BWJ	Date	10/04/2026
This document shall not be used for construction unless signed and sealed for construction.		Scale	AS SHOWN

Client BRADFORD RECLAMATION DISTRICT 2059
Project LEVEE CROWN REHABILITATION
Title GENERAL NOTES
Project No. 2026-01
Original Size ANSI B
Sheet No. C1.1
Sheet 2 of 5

Plot Date: 4 October 2026 - 12:55 PM Plotted By: Paula McKenna Filename: C:\Users\PMcKenna\Documents\Personal\Blake Johnson\11140064\2026-CAD Levee Crown Rehabilitaion\Sheets\C1.1 General Notes.dwg



No.	Issue	Drawn	Approved	Date

NOTE: WORK SHALL OCCUR AROUND THE ENTIRE ISLAND.

Bar is one inch on original size sheet

0 1"

Reuse of Documents

This documentand theideas and designsincorporated herein, as an instrument of professional service, is the property of Bradford Reclamation District No. 2059 and shall not be reused in wholeor in part for any other project without Bradford Reclamation District No. 2059 written authorization. © 2026

REGISTERED PROFESSIONAL ENGINEER BLAKE W. JOHNSON C 63158 EXP 6/30/28 CIVIL STATE OF CALIFORNIA

BRADFORD RECLAMATION DISTRICT NO. 2059


BRADFORD RECLAMATION DISTRICT NO. 2059
District Administrator: Angelia Tant
Cell: 925-209-5480
Email: bradford2059@gmail.com
District Mailing Address:
P.O Box 1059 Oakly, Ca 94561

Drawn	PEM	Designer	BWJ
Drafting Check	PEM	Design Check	BWJ
Project Manager	BWJ	Date	10/04/2026
		Scale	AS SHOWN

This document shall not be used for construction unless signed and sealed for construction.


Client BRADFORD RECLAMATION DISTRICT 2059
Project LEVEE CROWN REHABILITATION
Title SITE MAP
Project No. 2026-01
Original Size ANSI B
Sheet No. C1.2
Sheet 3 of 3

Plot Date: 4 October 2026 - 2:04 PM Plotted By: Paula McKenna Filename: C:\Users\PMcKenna\Documents\Personal\Blake Johnson\11140064\2026-CAD Levee Crown Rehabilitation\Sheets\C1.2 Site Map.dwg

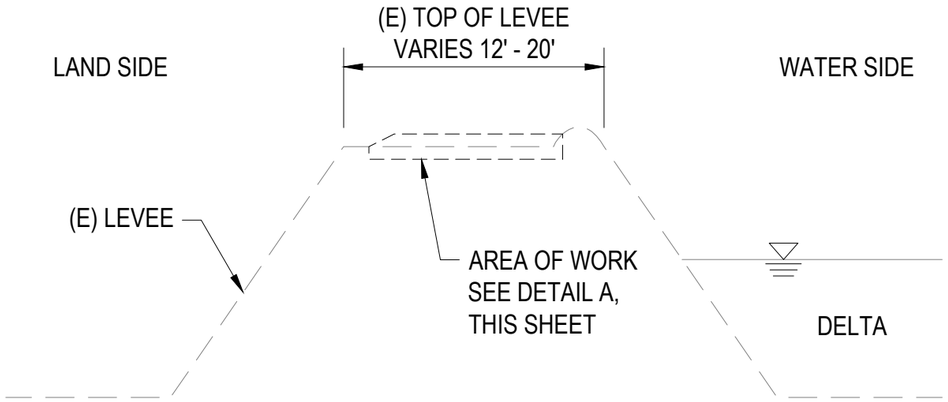

TYPICAL LEVEE SECTION

SCALE: NTS

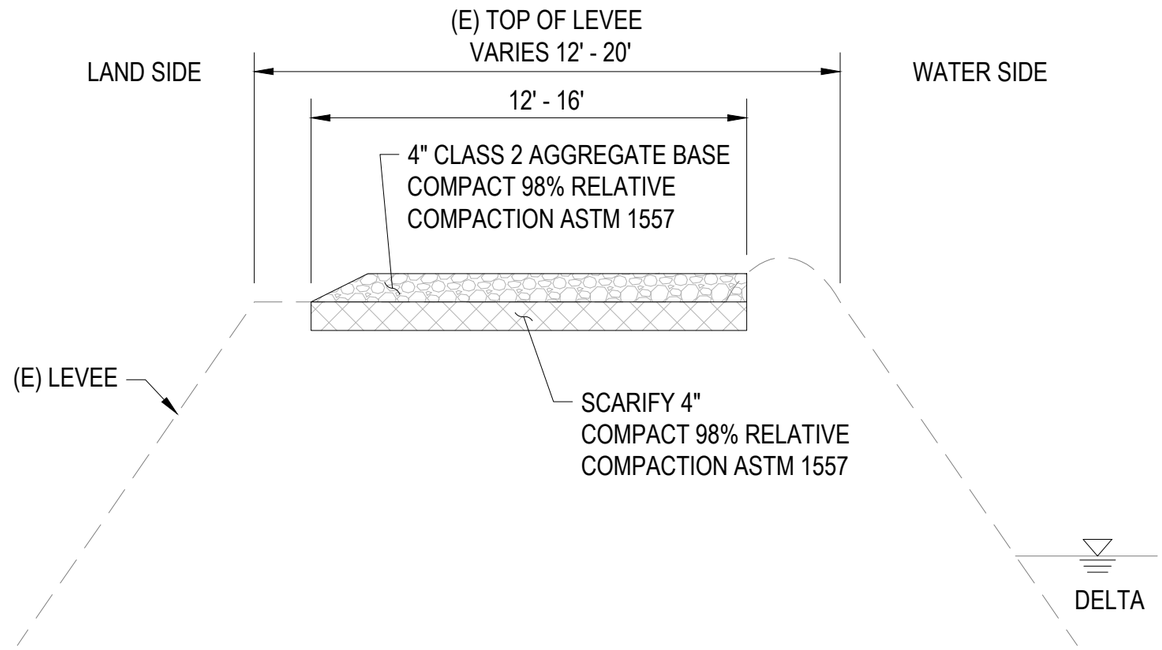

DETAIL A

SCALE: NTS

No.	Issue	Drawn	Approved	Date

Bar is one inch on original size sheet

0 1"

Reuse of Documents

This document and the ideas and designs incorporated herein, as an instrument of professional service, is the property of Bradford Reclamation District No. 2059 and shall not be reused in whole or in part for any other project without Bradford Reclamation District No. 2059 written authorization. © 2026

REGISTERED PROFESSIONAL ENGINEER
BLAKE W. JOHNSON
C 63158
Exp. 30/28
STATE OF CALIFORNIA
CIVIL

BRADFORD RECLAMATION DISTRICT NO. 2059

BRADFORD RECLAMATION DISTRICT NO. 2059
District Administrator: Angelia Tant
Cell: 925-209-5480
Email: bradford2059@gmail.com
District Mailing Address:
PO Box 1059 Oakly, Ca 94561

Drawn	PEM	Designer	BWJ
Drafting Check	PEM	Design Check	BWJ
Project Manager	BWJ	Date	10/04/2026
		Scale	NTS

This document shall not be used for construction unless signed and sealed for construction.

Client: BRADFORD RECLAMATION DISTRICT 2059
Project: LEVEE CROWN REHABILITATION
Title: DETAILS
Project No. 2026-01

Original Size: ANSI B
Sheet No. C1.3
Sheet 4 of 5

Plot Date: 19 October 2026 - 1:10 PM
Plotted By: Paula McKenna
Filename: C:\Users\PMcKenna\Documents\Personal\Blake Johnson\1140064\2026-CAD Levee Crown Rehabilitaion\Sheets\C1.3 Detail.dwg



No.	Issue	Drawn	Approved	Date

Note: Aggregate base may be windrowed along the levee crown but access shall be provided for landowner vehicles to pass.

Bar is one inch on original size sheet

0 1"

Reuse of Documents

This documentand the ideas and designs incorporated herein, as an instrument of professional service, is the property of Bradford Reclamation District No. 2059 and shall not be reused in whole or in part for any other project without Bradford Reclamation District No. 2059 written authorization. © 2026

REGISTERED PROFESSIONAL ENGINEER
BLAKE W. JOHNSON
C 63158
EXP 30/28
CIVIL
STATE OF CALIFORNIA

BRADFORD RECLAMATION DISTRICT NO. 2059

BRADFORD RECLAMATION DISTRICT NO. 2059
District Administrator: Angelia Tant
Cell: 925-209-5480
Email: bradford2059@gmail.com
District Mailing Address:
P.O. Box 1059 Oakly, Ca 94561

Drawn	PEM	Designer	BWJ
Drafting Check	PEM	Design Check	BWJ
Project Manager	BWJ	Date	10/04/2026
This document shall not be used for construction unless signed and sealed for construction.		Scale	AS SHOWN

Client BRADFORD RECLAMATION DISTRICT 2059
Project LEVEE CROWN REHABILITATION
Title STAGING/STORAGE AREAS
Project No. 2026-01
Original Size ANSI B
Sheet No. C1.4
Sheet 5 of 5

Plot Date: 4 October 2026 - 2:04 PM Plotted By: Paula McKenna Filename: C:\Users\PMcKenna\Documents\Personal\Blake Johnson\11140064\2026-CAD Levee Crown Rehabilitation\Sheets\C1.2 Site Map.dwg